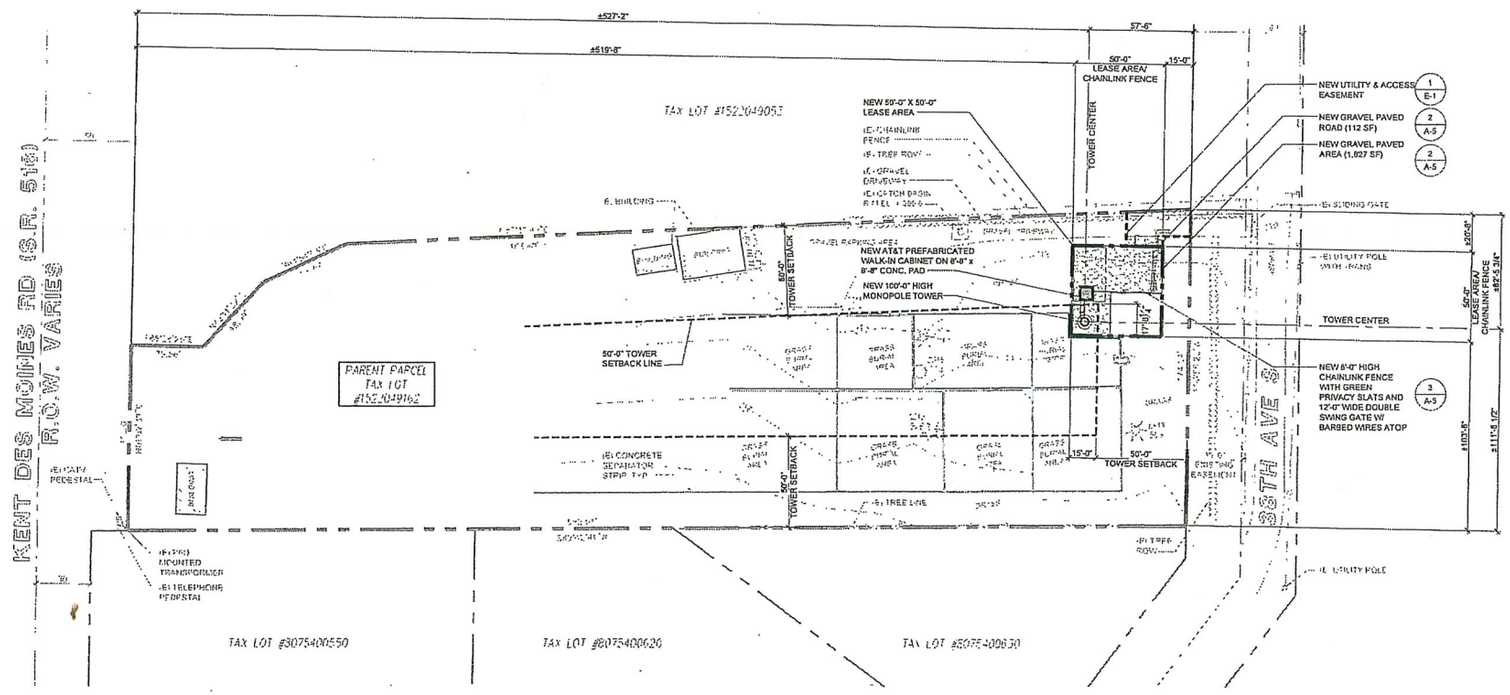

1 OVERALL SITE PLAN

SCALE: 1" = 30'-0" (22x34), 1" = 60'-0" (11x17)

MAIN FILE COPY

ELEC19-0063

CROWN CASTLE

North GROUP

WAVE ARCHITECTURE

1133 164TH STREET SW
SUITE 202
LYNNWOOD, WA 98287
OFFICE: (425) 778-2800
JAY@NEWWAVEARCH.COM

DATE:	8-30-19
PREPARED BY:	YML
APPROVED BY:	JYS

SUBMITTALS

NO	DATE	DESCRIPTION
	8-30-19	PRELIMINARY PERMIT
	6-24-19	REVISED ZONING
	3-22-19	REVISED ZONING
	11-12-18	REVISED ZONING
	10-19-18	REVISED ZONING
	9-28-18	PRELIMINARY ZONING
	9-17-18	LEASE AREA STUDY

SITE

830889
CAPTAIN KIRK
(NEW BUILD)

23846 MILITARY RD S
KENT, WA 98032

SHEET TITLE

OVERALL SITE PLAN

SHEET NUMBER

A-1