


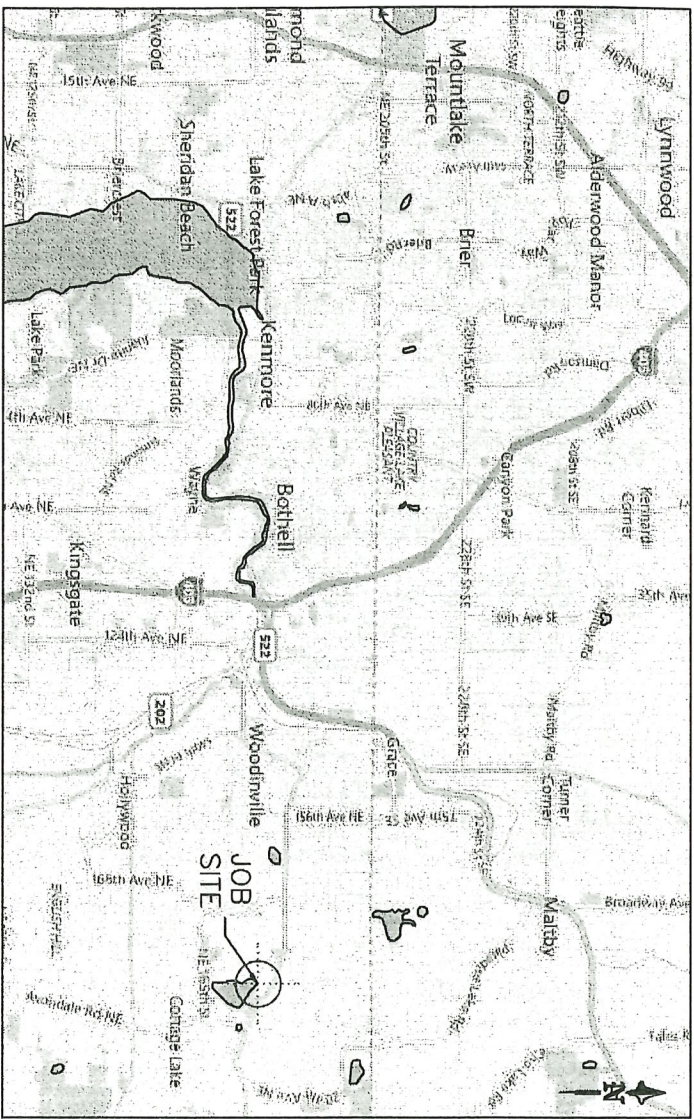


RECEIVED

AUG 12 2019

KING COUNTY
D.P.E.R.

PROJECT DESIGNED BY:
Watfront Construction Inc.
THIS DOCUMENT IS PROPRIETARY PROPERTY OF WATERFRONT CONSTRUCTION INC., AND IS NOT TO BE USED, IN WHOLE OR IN PART, FOR ANY OTHER PROJECT WITHOUT THE WRITTEN AUTHORIZATION OF WATERFRONT CONSTRUCTION INC.

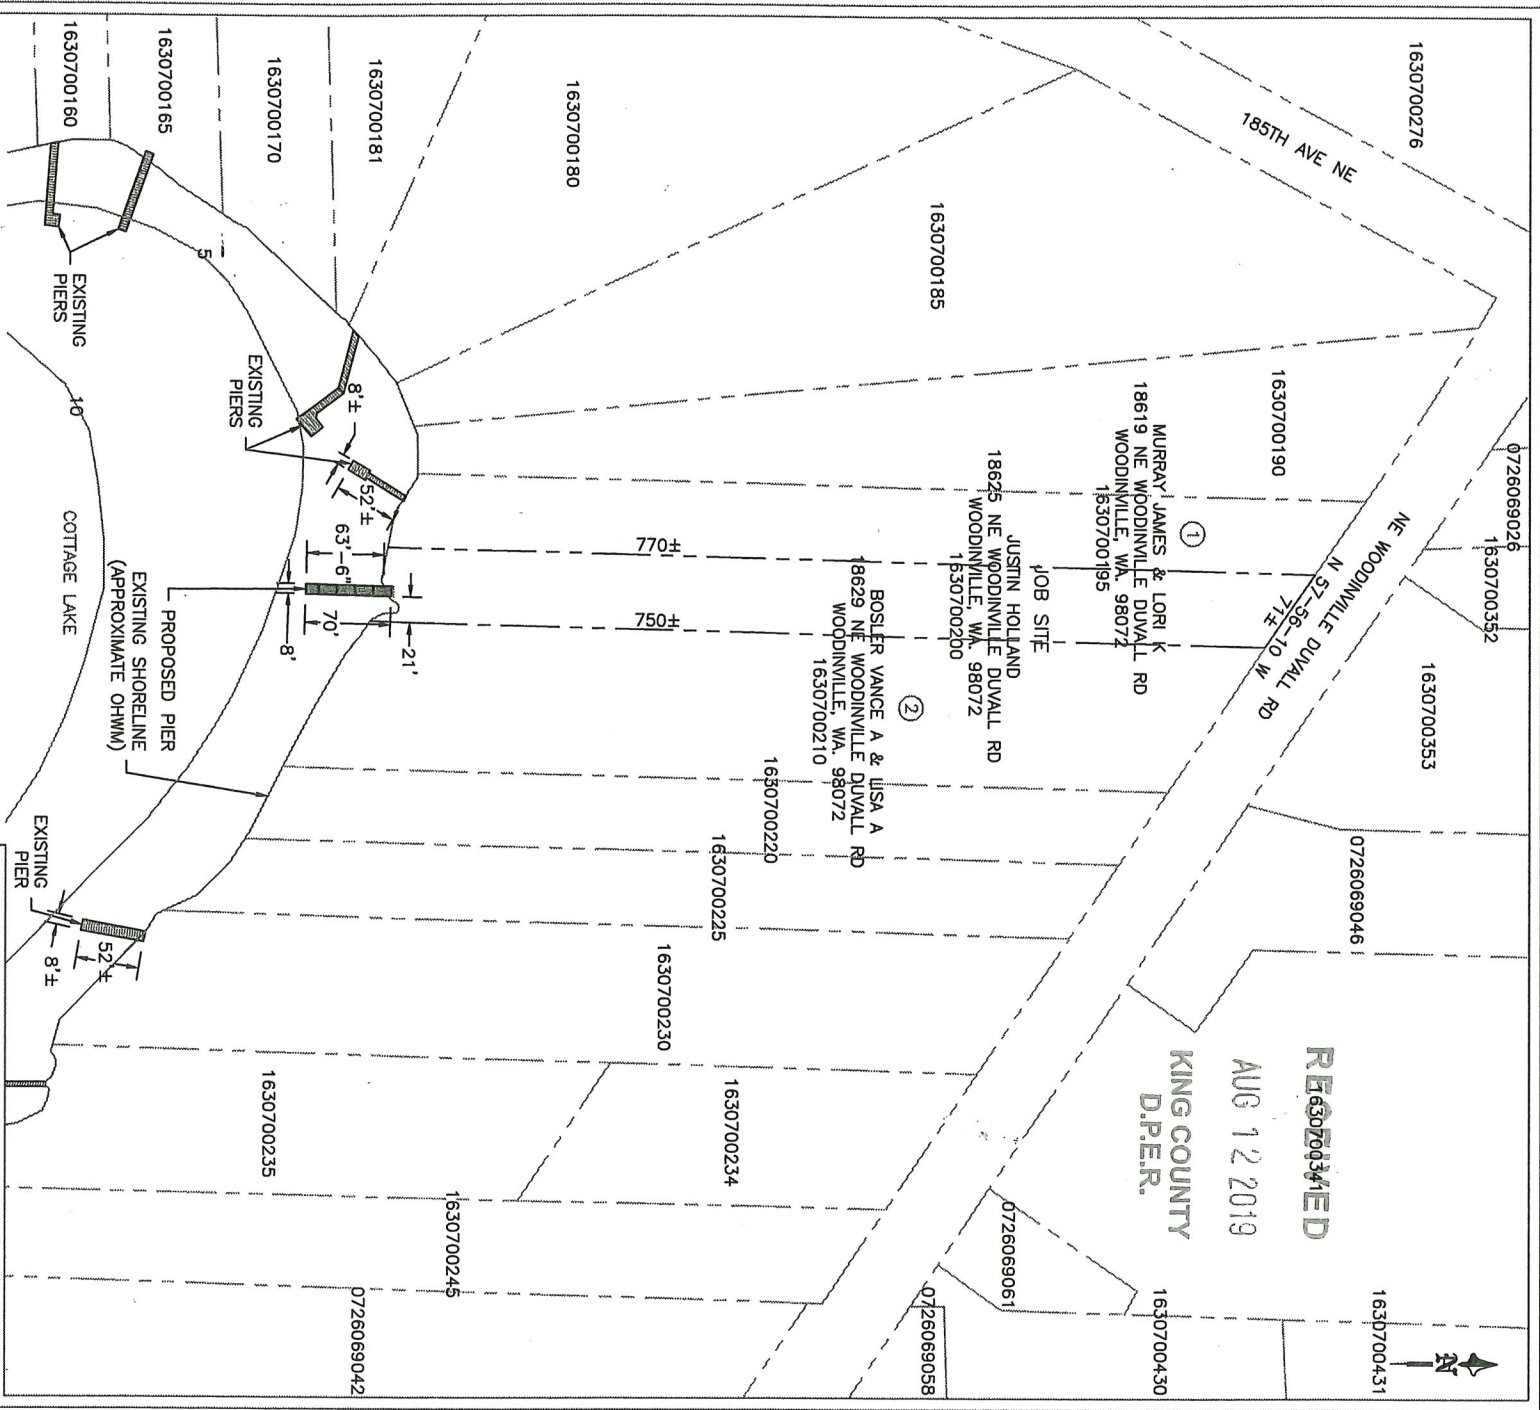

PROPOSED SITE PLAN



REFERENCE #:
APPLICANT: JUSTIN HOLLAND
SHOR17-0017
PROPOSED: REMOVE EXISTING PIER & CONSTRUCT
ALL NEW FULLY GRATED PIER.