

SEC. 22, TWP. 24 N., RGE. 7 E., W.M.

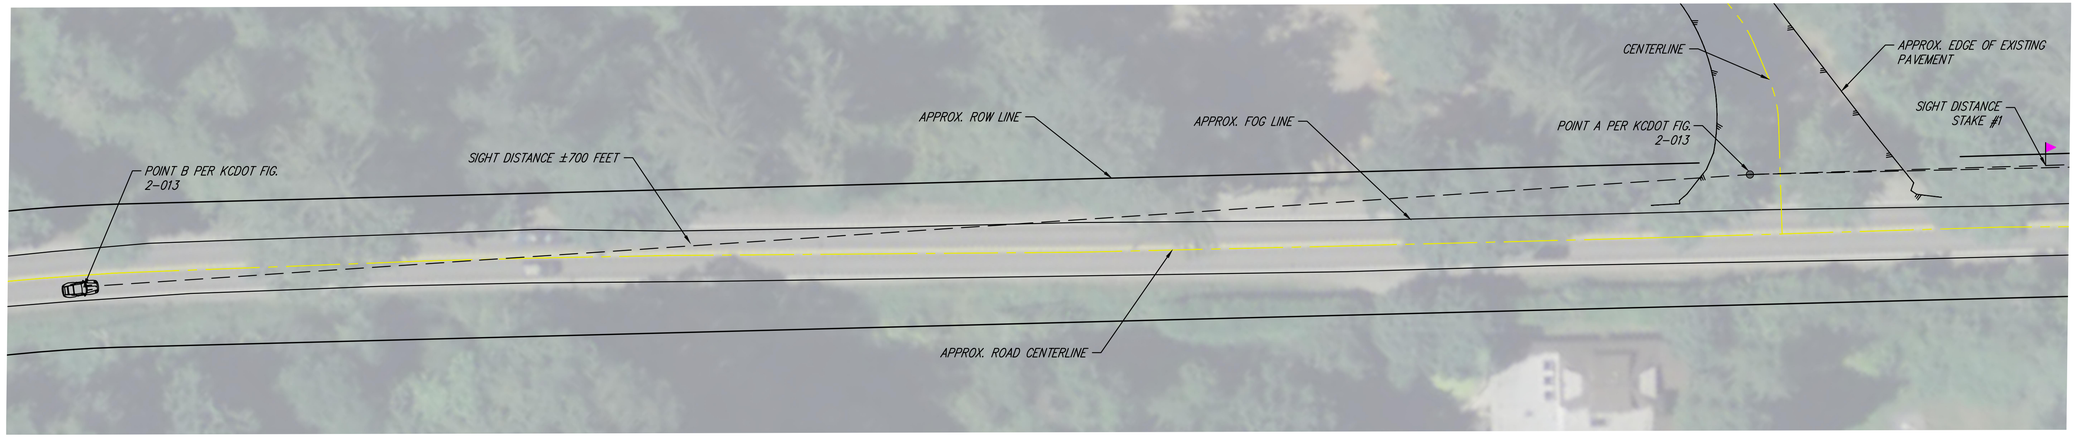

NORTH BOUND VEHICLE

1" = 30'

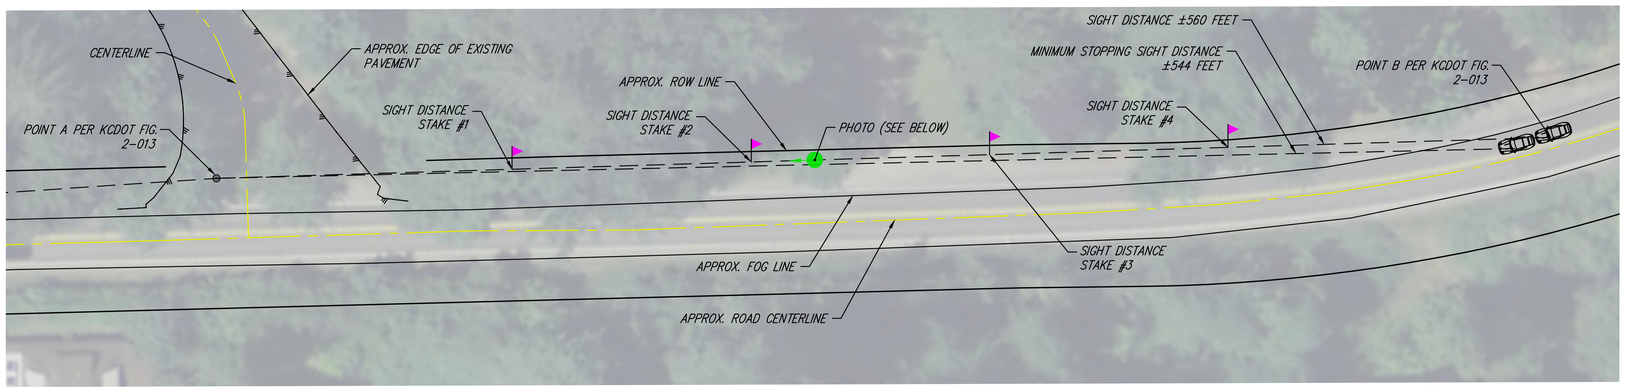

SOUTH BOUND VEHICLE

1" = 30'



SOUTH SIGHT LINE & MAINTENANCE BOUNDRY

LOOKING SOUTHWEST

N

SCALE: 1" = 30'

0 15 30 60

LEGEND

- SIGHT DISTANCE
- APPROX. ROW
- APPROX. CENTERLINE
- APPROX. FOG LINE
- PICTURE LOCATION

NO.	REVISIONS	DATE

CORE DESIGN
ENGINEERING • PLANNING • SURVEYING
14711 NE 29th Place Suite 101
Bellevue, Washington 98007
425.885.7877 Fax 425.885.7963

SITE DISTANCE EXHIBIT
RAGING RIVER QUARRY

RAGING RIVER QUARRY, LLC
3132 NE HARRISON ST
ISSAQUAH, WA 98029

DATE	FEBRUARY 2019
DESIGNED	GARRETT BENSON
DRAWN	GARRETT BENSON
APPROVED	MICHAEL A. MOODY P.E

MICHAEL A. MOODY P.E
PROJECT MANAGER

SHEET	OF
1	1

PROJECT NUMBER
10001R