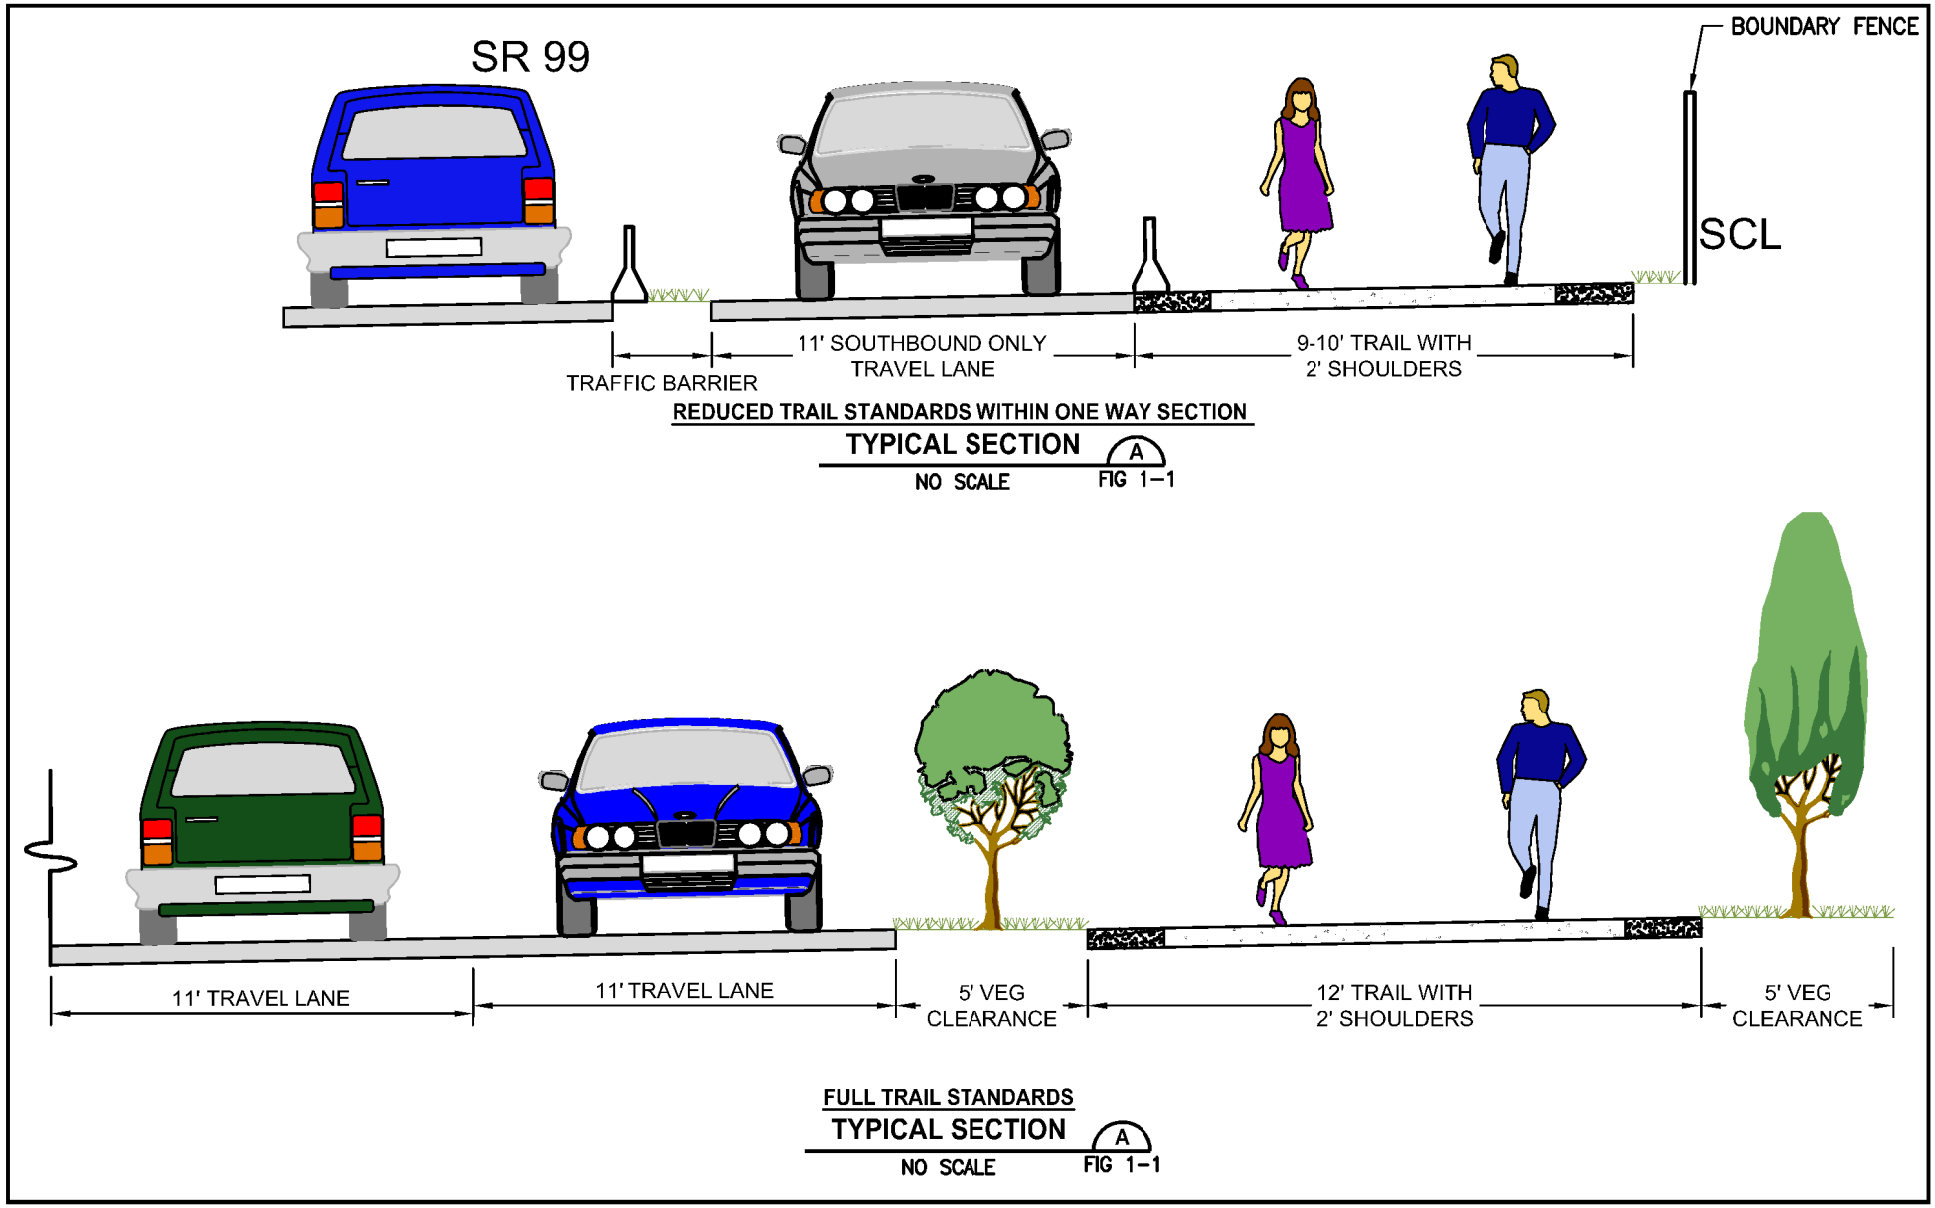

Parametrix DATE: June 11, 2018 FILE: TYPICAL SEC~ION_ GRAPHICS

Figure 1-1
Proposed Roadway Sections