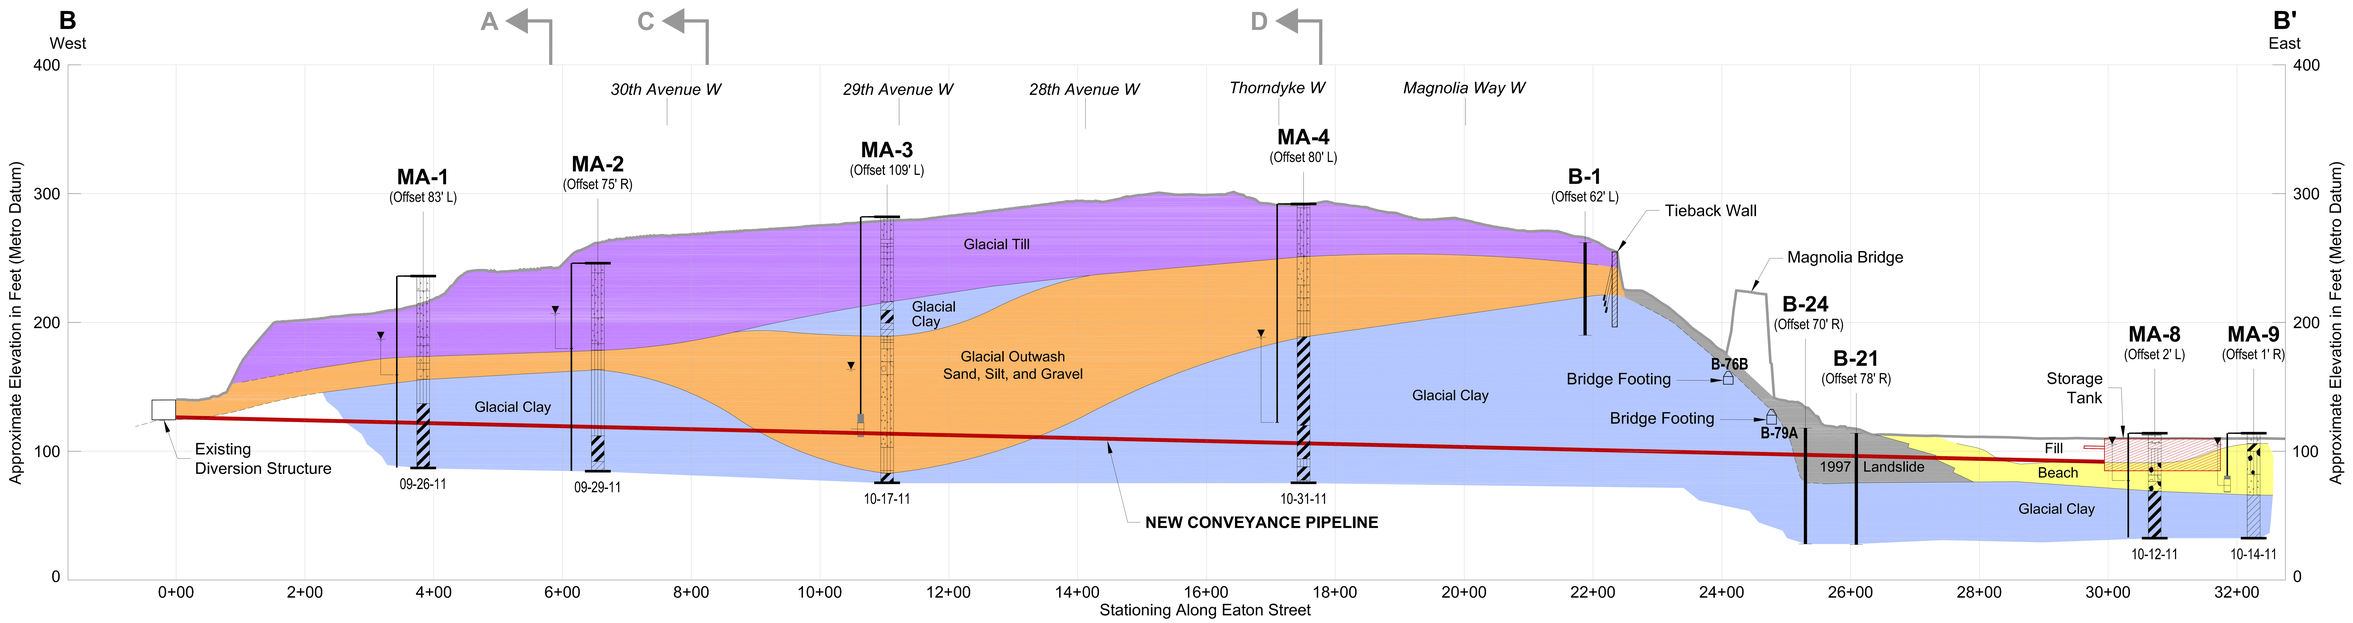


# EATON ALIGNMENT

0 50 100
Vertical Scale in Feet

0 100 200
Horizontal Scale in Feet

Vertical Exaggeration = 2X

NOTES

1. Ground surface and profile structures taken from client file, *"Magnolia-draft-rev1.dwg"*, received 12-22-11.
2. This subsurface profile is generalized from materials observed in soil borings. Variations may exist between profile and actual conditions.

PRELIMINARY
FOR DISCUSSION PURPOSES ONLY
JANUARY 21, 2012

SHANNON & WILSON, INC.
GEOTECHNICAL AND ENVIRONMENTAL CONSULTANTS