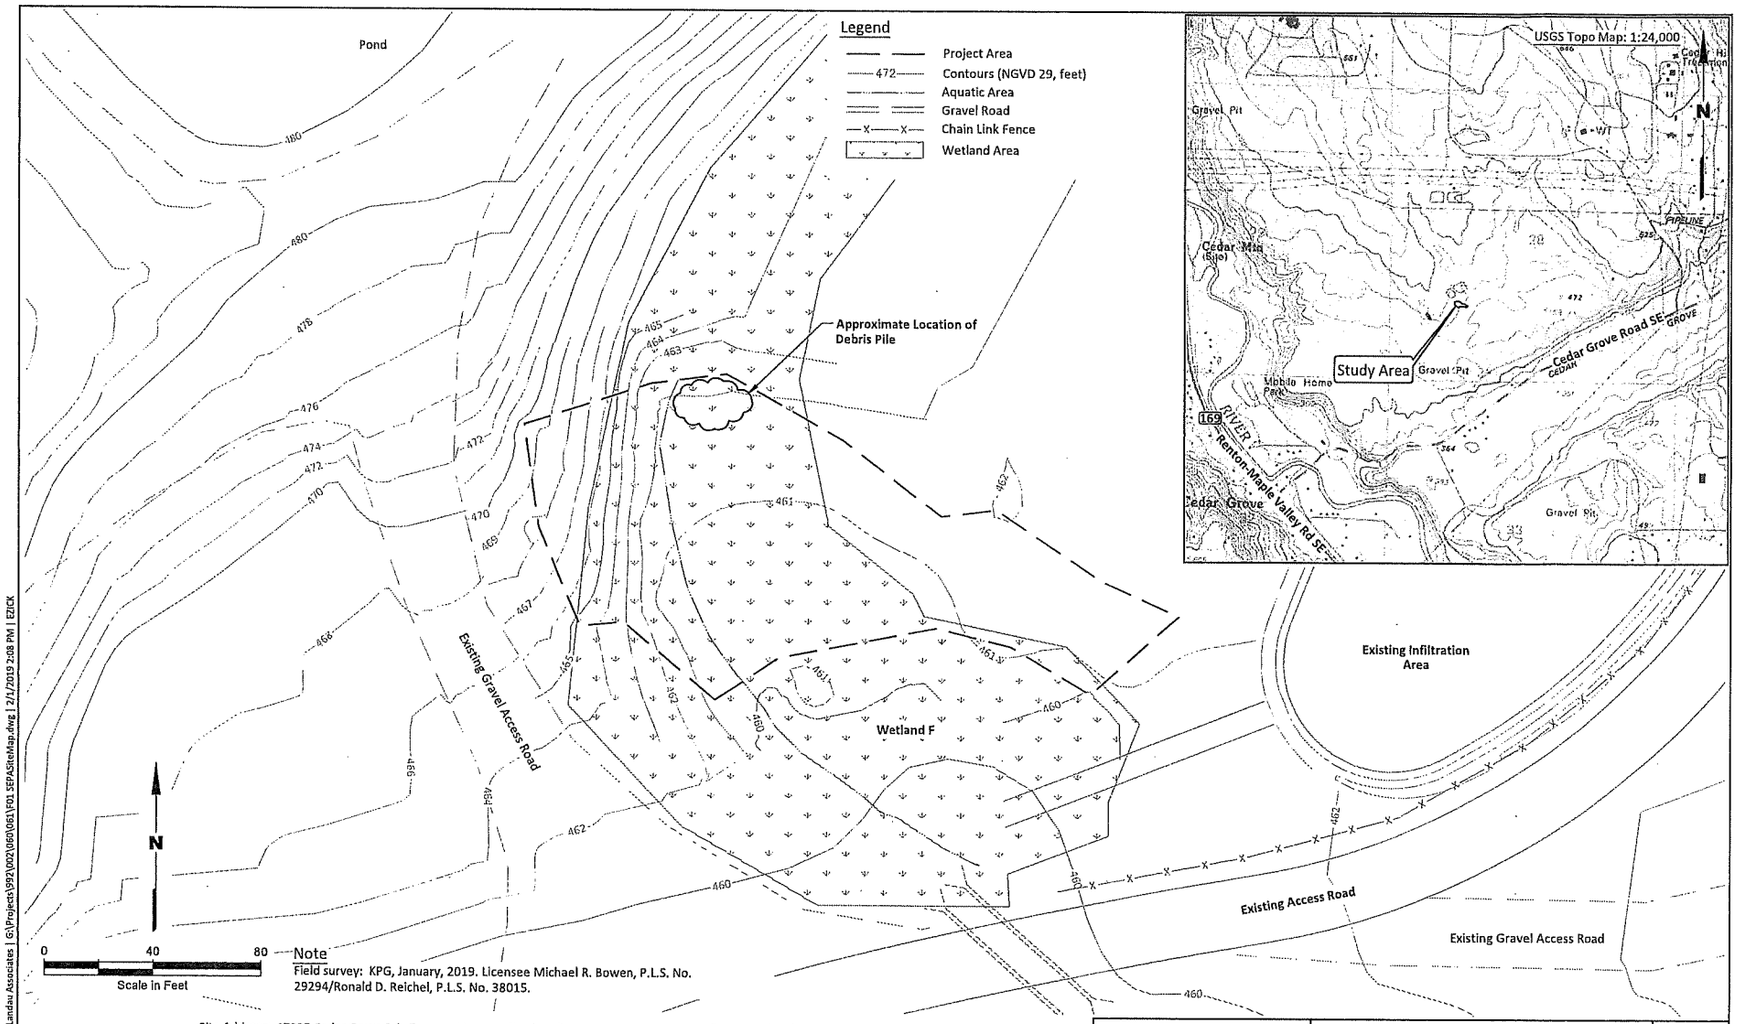

LANDAU ASSOCIATES

Site Address: 17825 Cedar Grove Rd SE
Maple Valley, WA 98038

Owner: Stephan Banchero
7343 East Marginal Way South
Seattle, WA 98108
(206) 832-3001

Preparer: Landau Associates
2107 S C St
Tacoma, WA 98402
(253) 926-2493

Date Prepared: 01/25/19
Sheet: 1

Cedar Grove Composting
Vegetation Clearing
Maple Valley, Washington

Site Map

Figure
1

GRDE19-0017