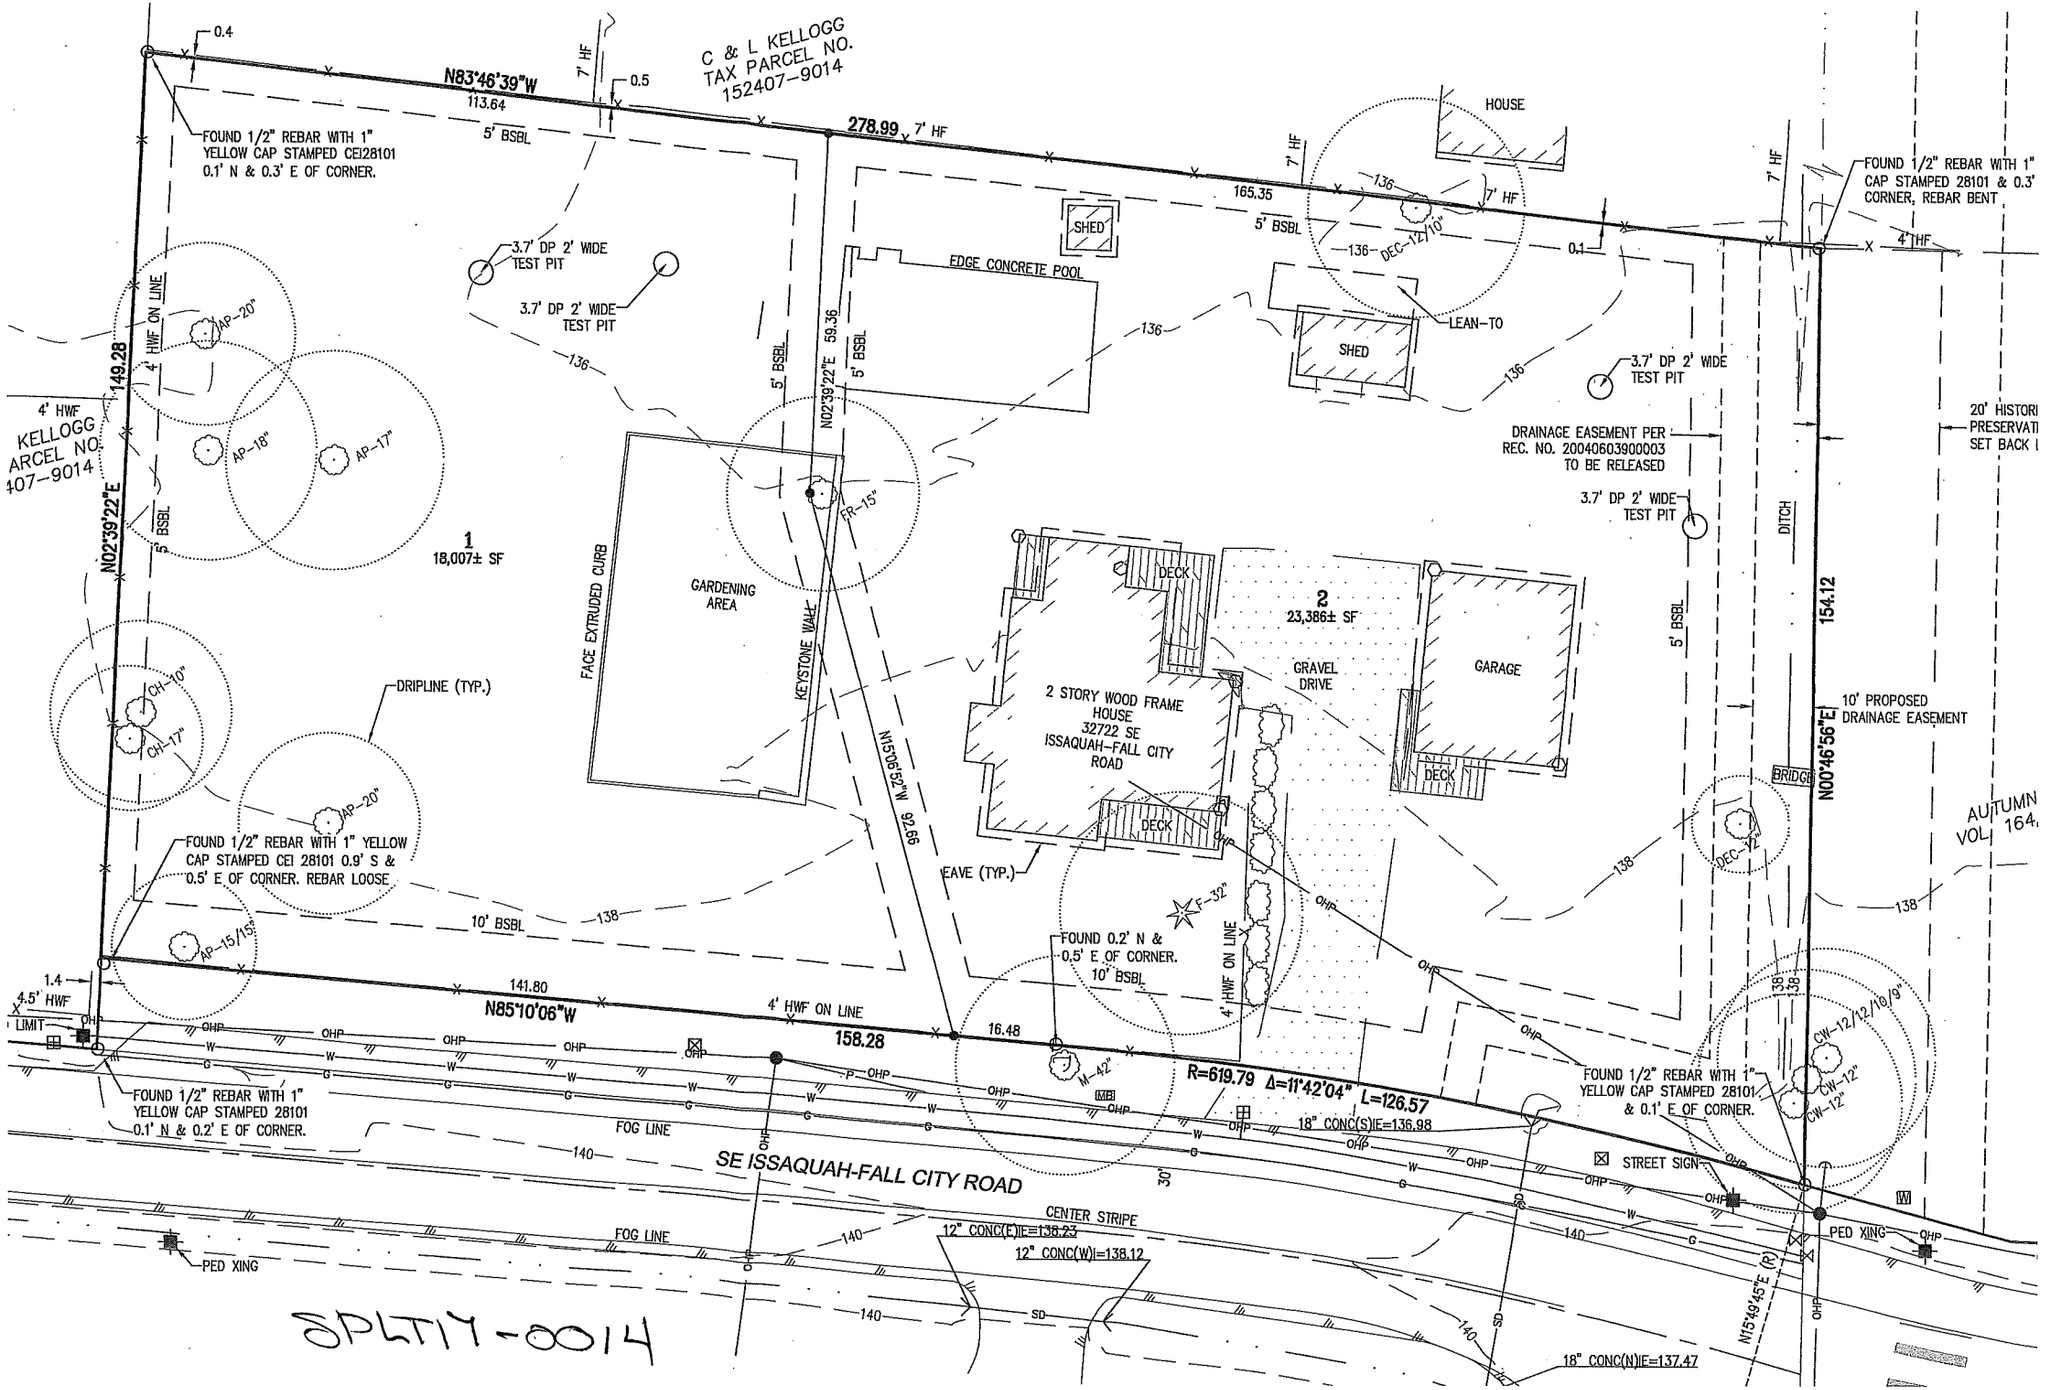
C & L KELLOGG
TAX PARCEL NO.
152407-9014
N83°46'39"W
113.64
278.99
165.35
FOUND 1/2" REBAR WITH 1" YELLOW CAP STAMPED CEI28101 0.1' N & 0.3' E OF CORNER.
FOUND 1/2" REBAR WITH 1" CAP STAMPED 28101 & 0.3' CORNER, REBAR BENT
HOUSE
SHED
EDGE CONCRETE POOL
LEAN-TO
SHED
3.7' DP 2' WIDE TEST PIT
3.7' DP 2' WIDE TEST PIT
3.7' DP 2' WIDE TEST PIT
DRAINAGE EASEMENT PER REC. NO. 20040603900003 TO BE RELEASED
20' HISTORI PRESERVATI SET BACK I
4' HWF ON LINE
149.28
N02°39'22"E
KELLOGG ARCEL NO. 407-9014
AP-20"
AP-18"
AP-17"
1
18,007± SF
GARDENING AREA
FACE EXTRUDED CURB
KEYSTONE WALL
CR-15"
N02°39'22"E 59.36
N15°06'52"W 92.66
2
23,386± SF
DECK
GRAVEL DRIVE
GARAGE
DECK
DECK
2 STORY WOOD FRAME HOUSE 32722 SE ISSAQUAH-FALL CITY ROAD
EAVE (TYP.)
DRIPLINE (TYP.)
CH-10"
CH-17"
AP-20"
AP-15/15"
FOUND 1/2" REBAR WITH 1" YELLOW CAP STAMPED CEI 28101 0.9' S & 0.5' E OF CORNER. REBAR LOOSE
DITCH
154.12
N00°46'56"E
10' PROPOSED DRAINAGE EASEMENT
BRIDGE
AUTUMN VOL 164
DEC-12"
F-32"
FOUND 0.2' N & 0.5' E OF CORNER. 10' BSBL
4' HWF ON LINE
16.48
M-42"
141.80
N85°10'06"W
158.28
R=619.79 Δ=11°42'04" L=126.57
18" CONC(S)IE=136.98
FOUND 1/2" REBAR WITH 1" YELLOW CAP STAMPED 28101 & 0.1' E OF CORNER.
CW-12/12/10/9"
CW-12"
CW-12"
4.5' HWF LIMIT
FOUND 1/2" REBAR WITH 1" YELLOW CAP STAMPED 28101 0.1' N & 0.2' E OF CORNER.
FOG LINE
SE ISSAQUAH-FALL CITY ROAD
STREET SIGN
CENTER STRIPE
12" CONC(E)IE=138.23
12" CONC(W)I=138.12
PED XING
PED XING
FOG LINE
18" CONC(N)IE=137.47
N15°49'45"E (R)
SPLIT-0014